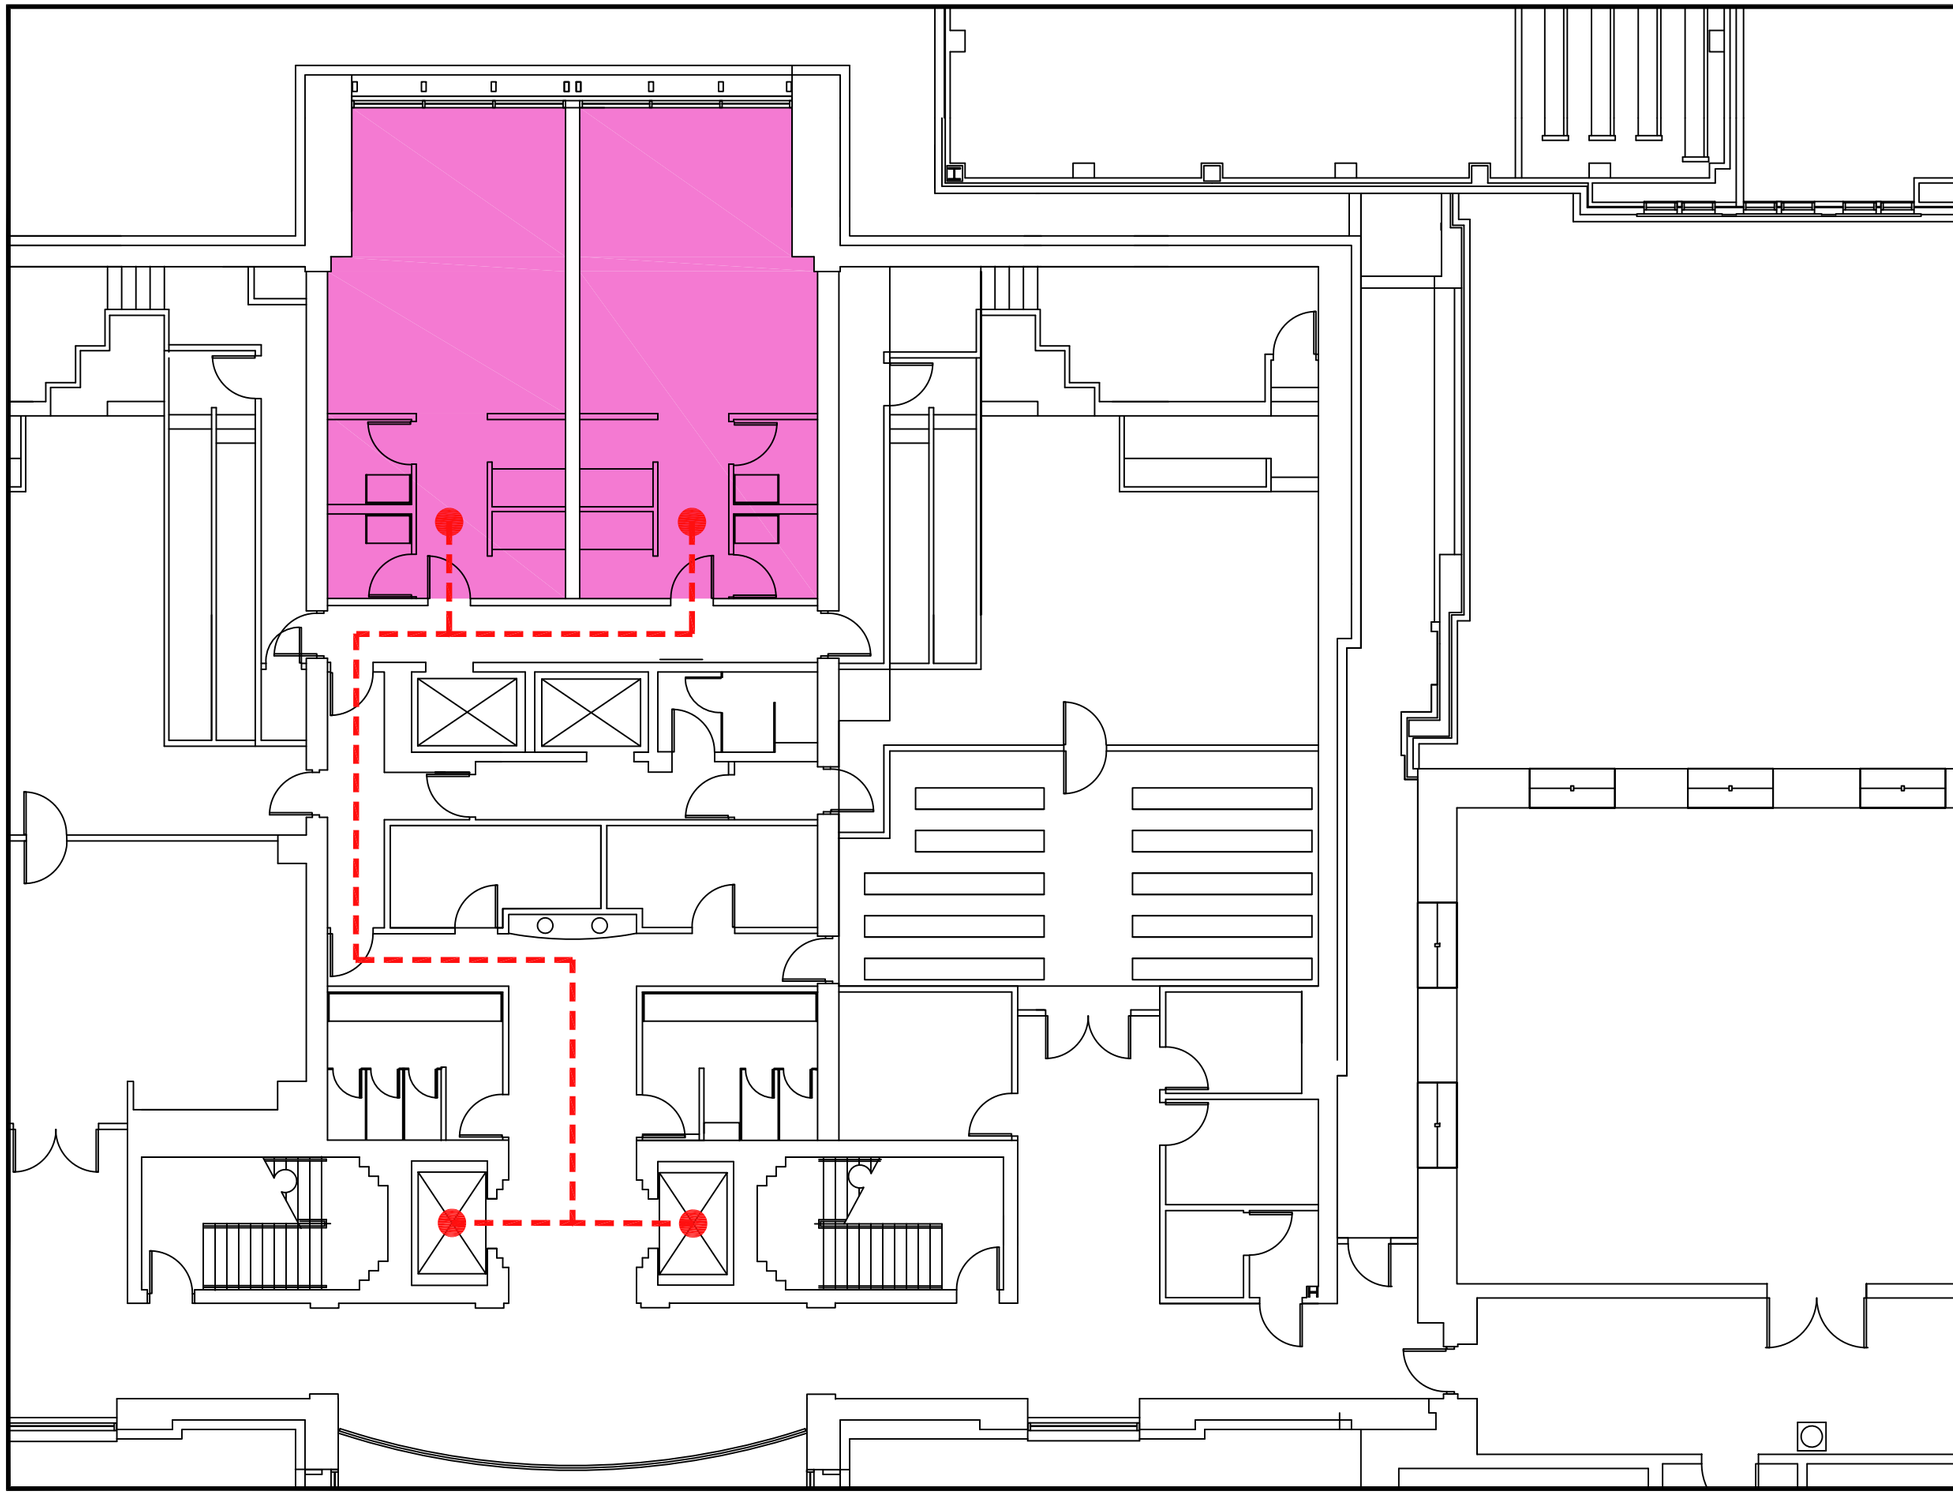

MARK	DATE	DESCRIPTION

LOCATION MAP	NOT TO SCALE
NAME	J. WATIES WARING JUDICIAL CENTER
STREET	83 MEETING STREET
CITY + STATE	CHARLESTON SC 29401
BUILDING NO.	–

PROJECT TITLE	UPDATE FINISHES IN JURY ROOMS
PROJECT DESCRIPTION	– –
PROJECT NO.	24–CHAS–CM3

DATE	08 AUGUST 2024

DRAWING TITLE	AREA PLAN
FILE NAME	FLOOR PLAN_08 AUGUST 2024.DWG
FLOOR NO.	02
DRAWN BY	MGW
CHECKED BY	MGW
SHEET SIZE	11 X 17
DRAWING SCALE	3/32" = 1'–0"
DRAWING NUMBER	A 1 01 DISCIPLINE SHEET TYPE SEQUENCE SHEET 000 OF 000

(C) 2024 BY THE UNITED STATES DISTRICT COURT, DISTRICT OF SOUTH CAROLINA. THIS INSTRUMENT IS THE PROPERTY OF THE UNITED STATES GOVERNMENT – FOR OFFICIAL USE ONLY.

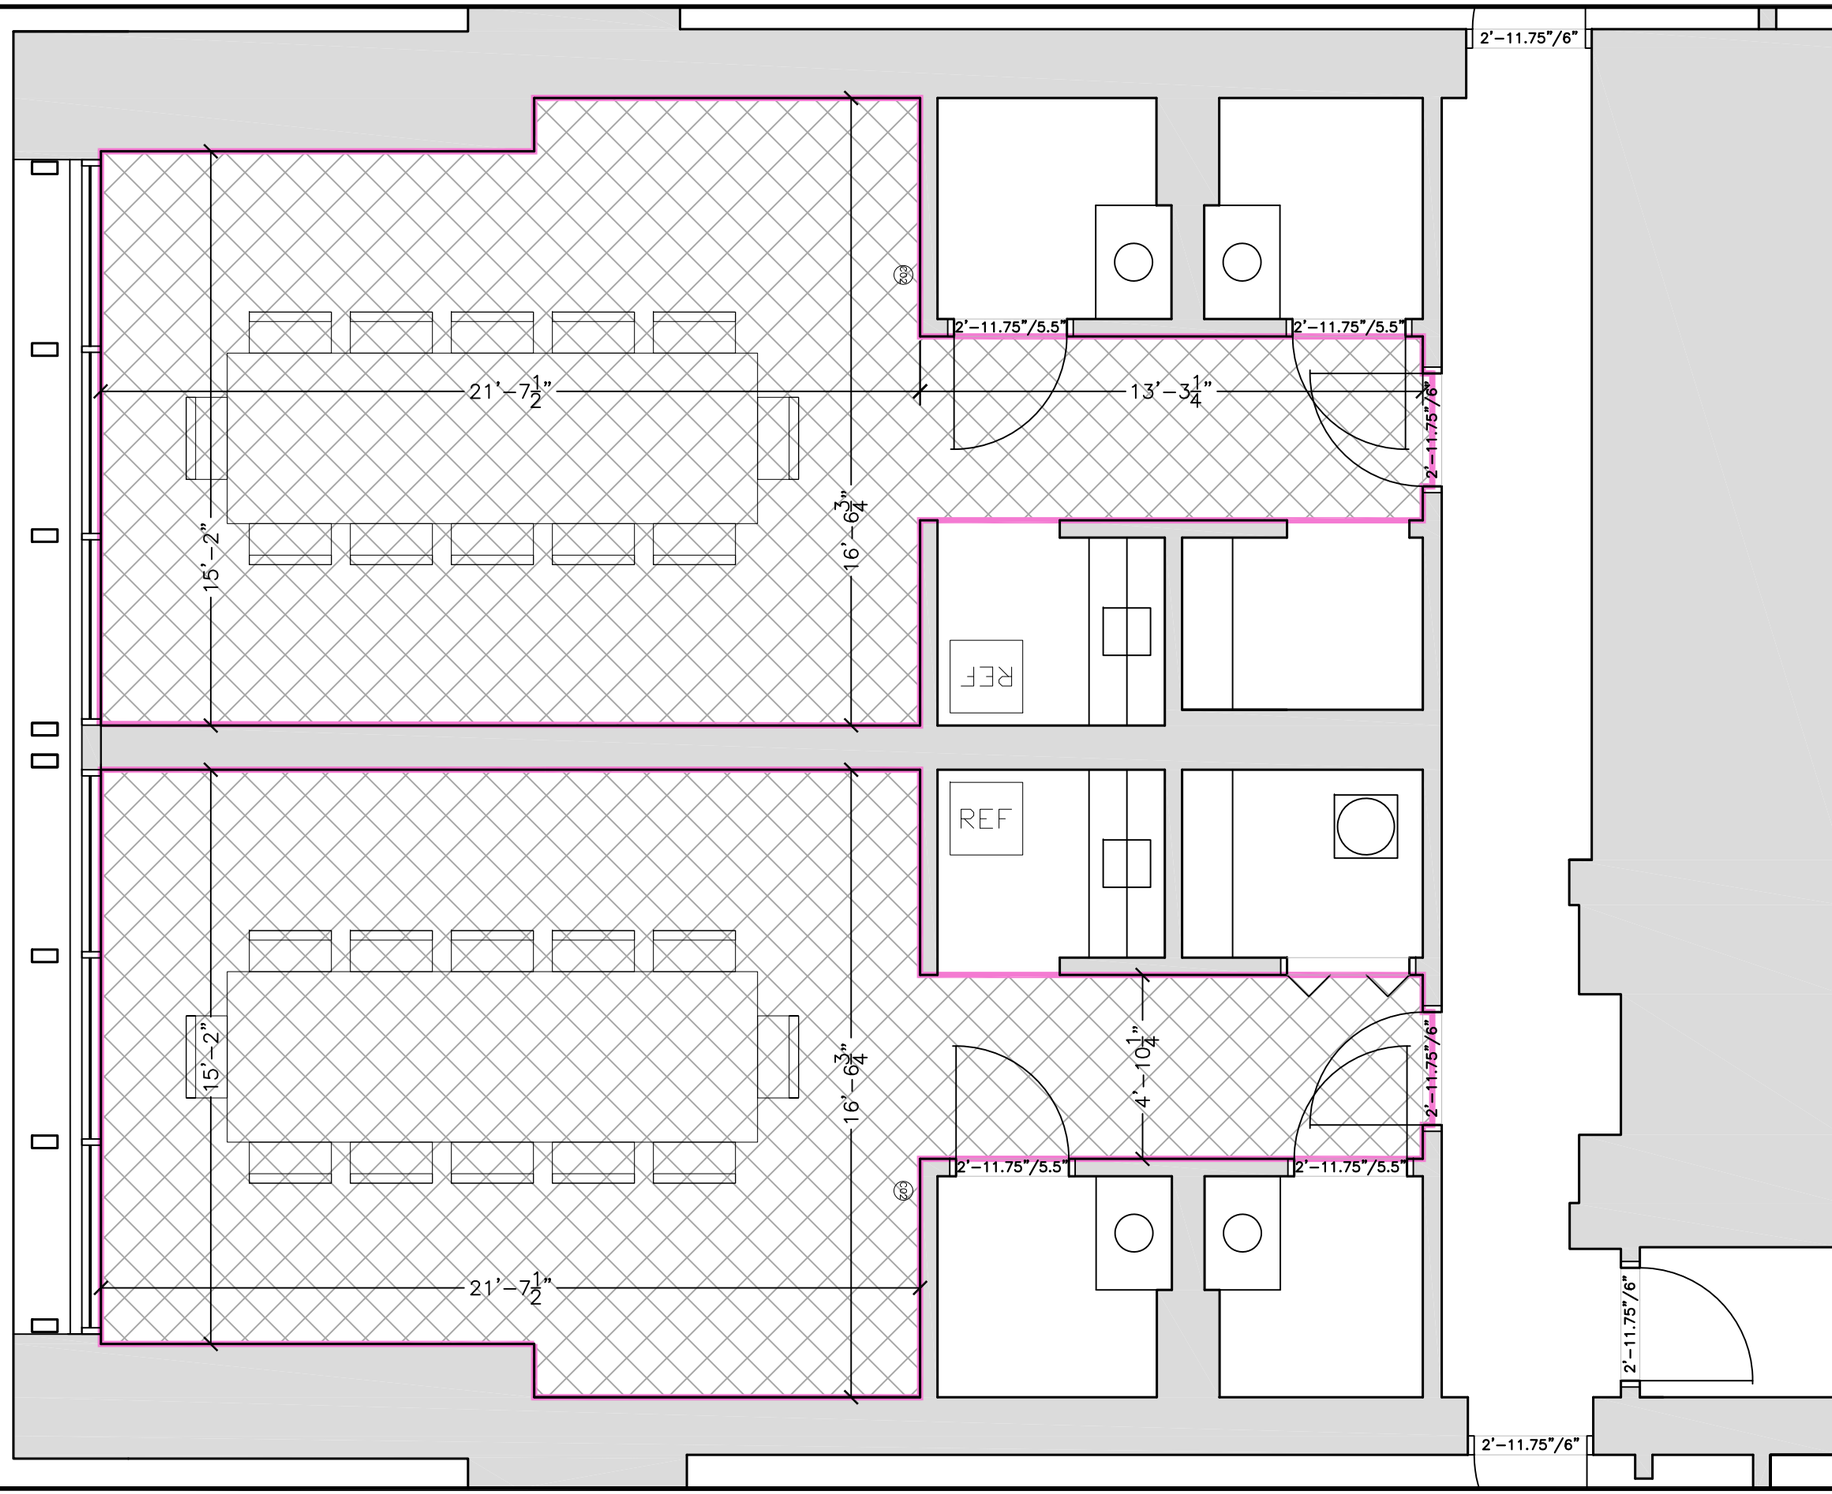

MARK	DATE	DESCRIPTION

LOCATION MAP	NOT TO SCALE
NAME	J. WATIES WARING JUDICIAL CENTER
STREET	83 MEETING STREET
CITY + STATE	CHARLESTON SC 29401
BUILDING NO.	–

PROJECT TITLE	UPDATE FINISHES IN JURY ROOMS
PROJECT DESCRIPTION	– –
PROJECT NO.	24–CHAS–C3

DATE	08 AUGUST 2024

DRAWING TITLE	FLOOR PLAN
FILE NAME	FLOOR PLAN_08 AUGUST 2024.DWG
FLOOR NO.	02
DRAWN BY	MGW
CHECKED BY	MGW
SHEET SIZE	11 X 17
DRAWING SCALE	1/4" = 1'-0"
DRAWING NUMBER	A 1 11 DISCIPLINE SHEET TYPE SEQUENCE SHEET 000 OF 000

(C) 2024 BY THE UNITED STATES DISTRICT COURT, DISTRICT OF SOUTH CAROLINA. THIS INSTRUMENT IS THE PROPERTY OF THE UNITED STATES GOVERNMENT – FOR OFFICIAL USE ONLY.